




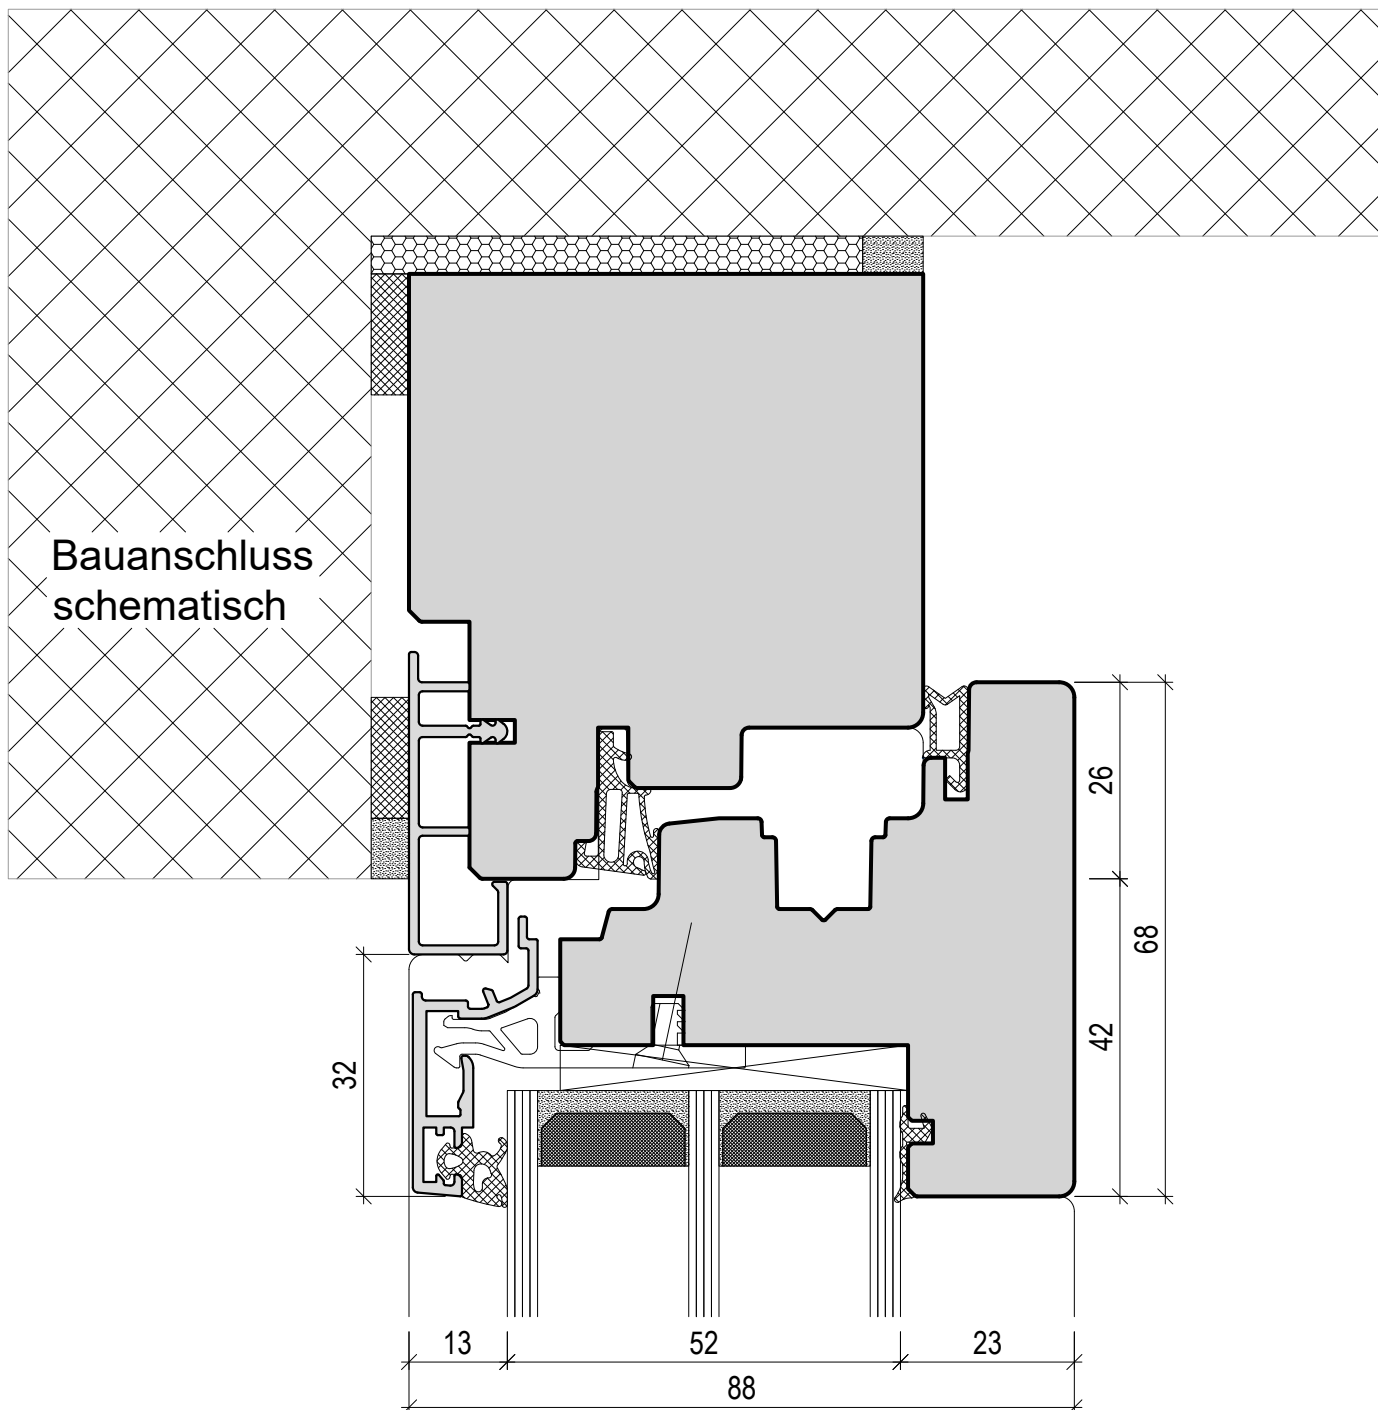

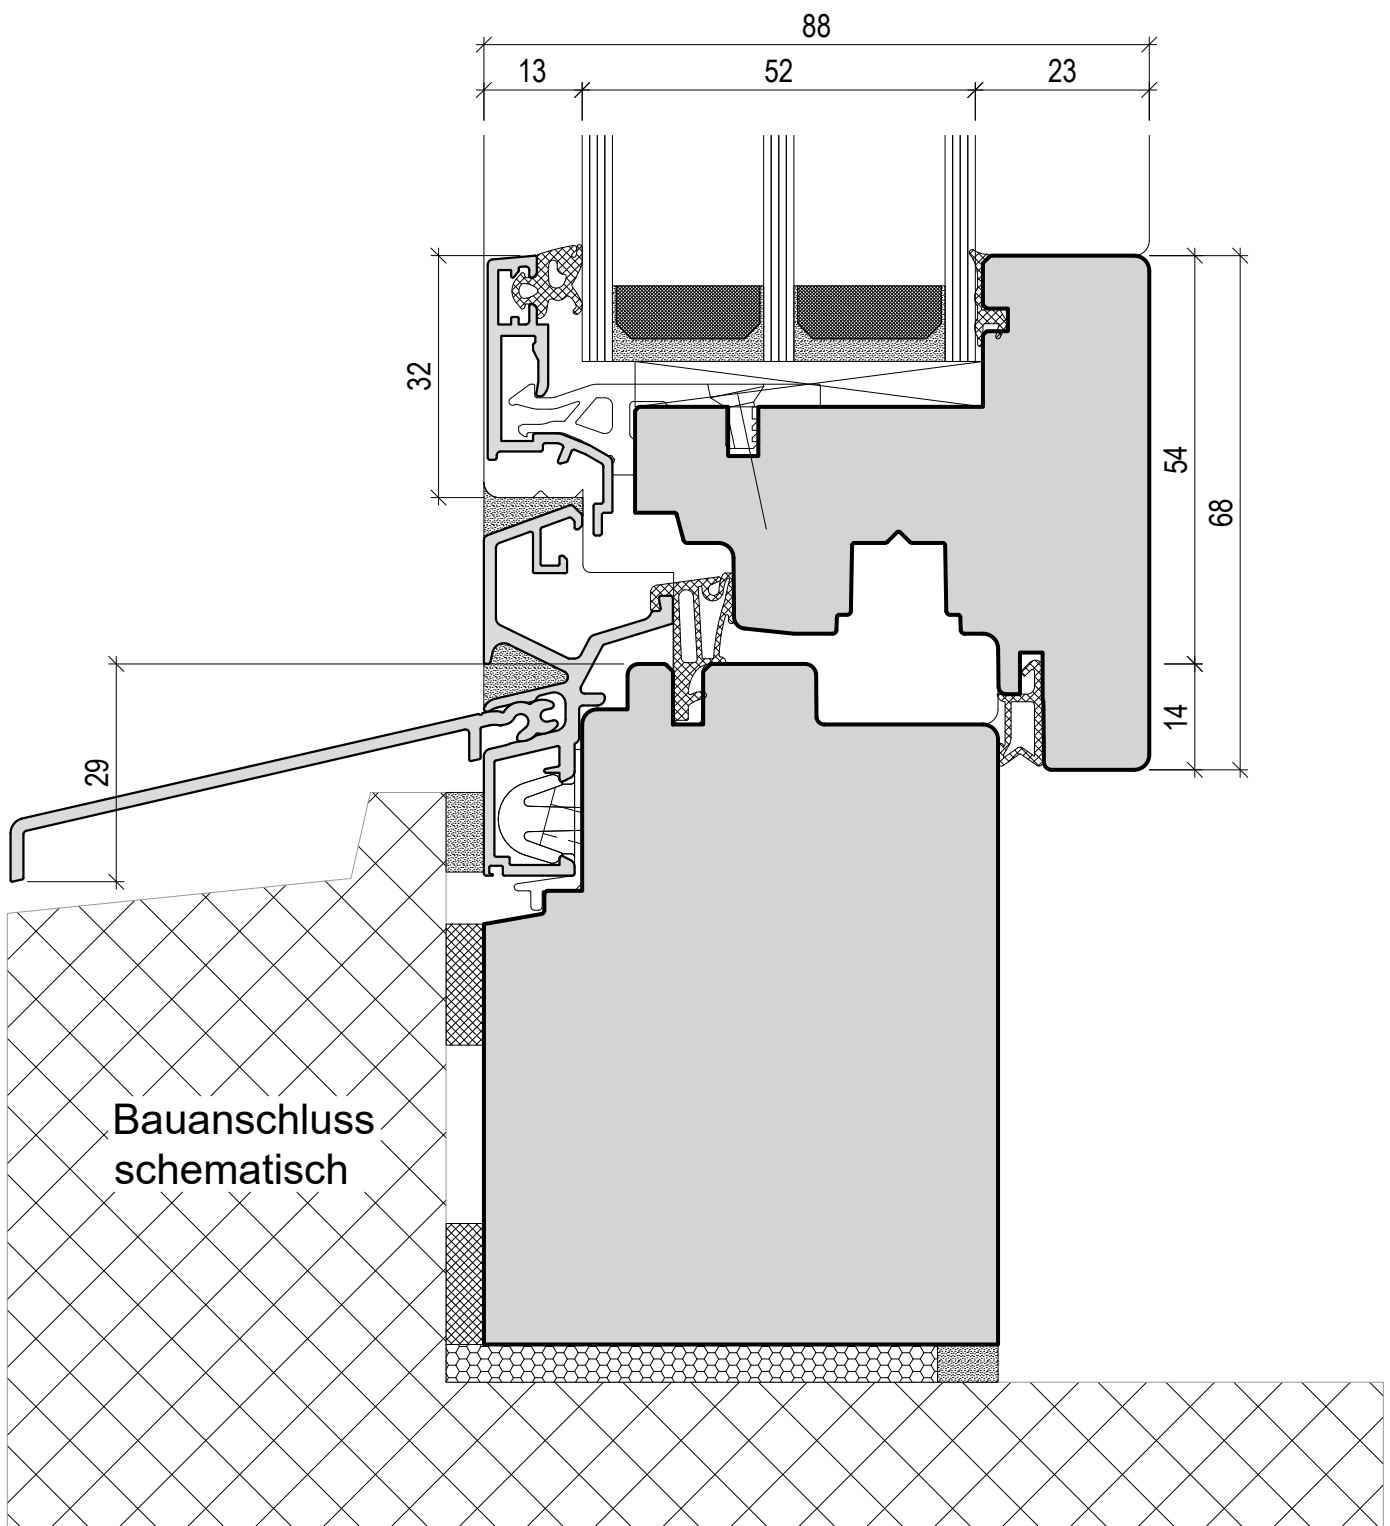

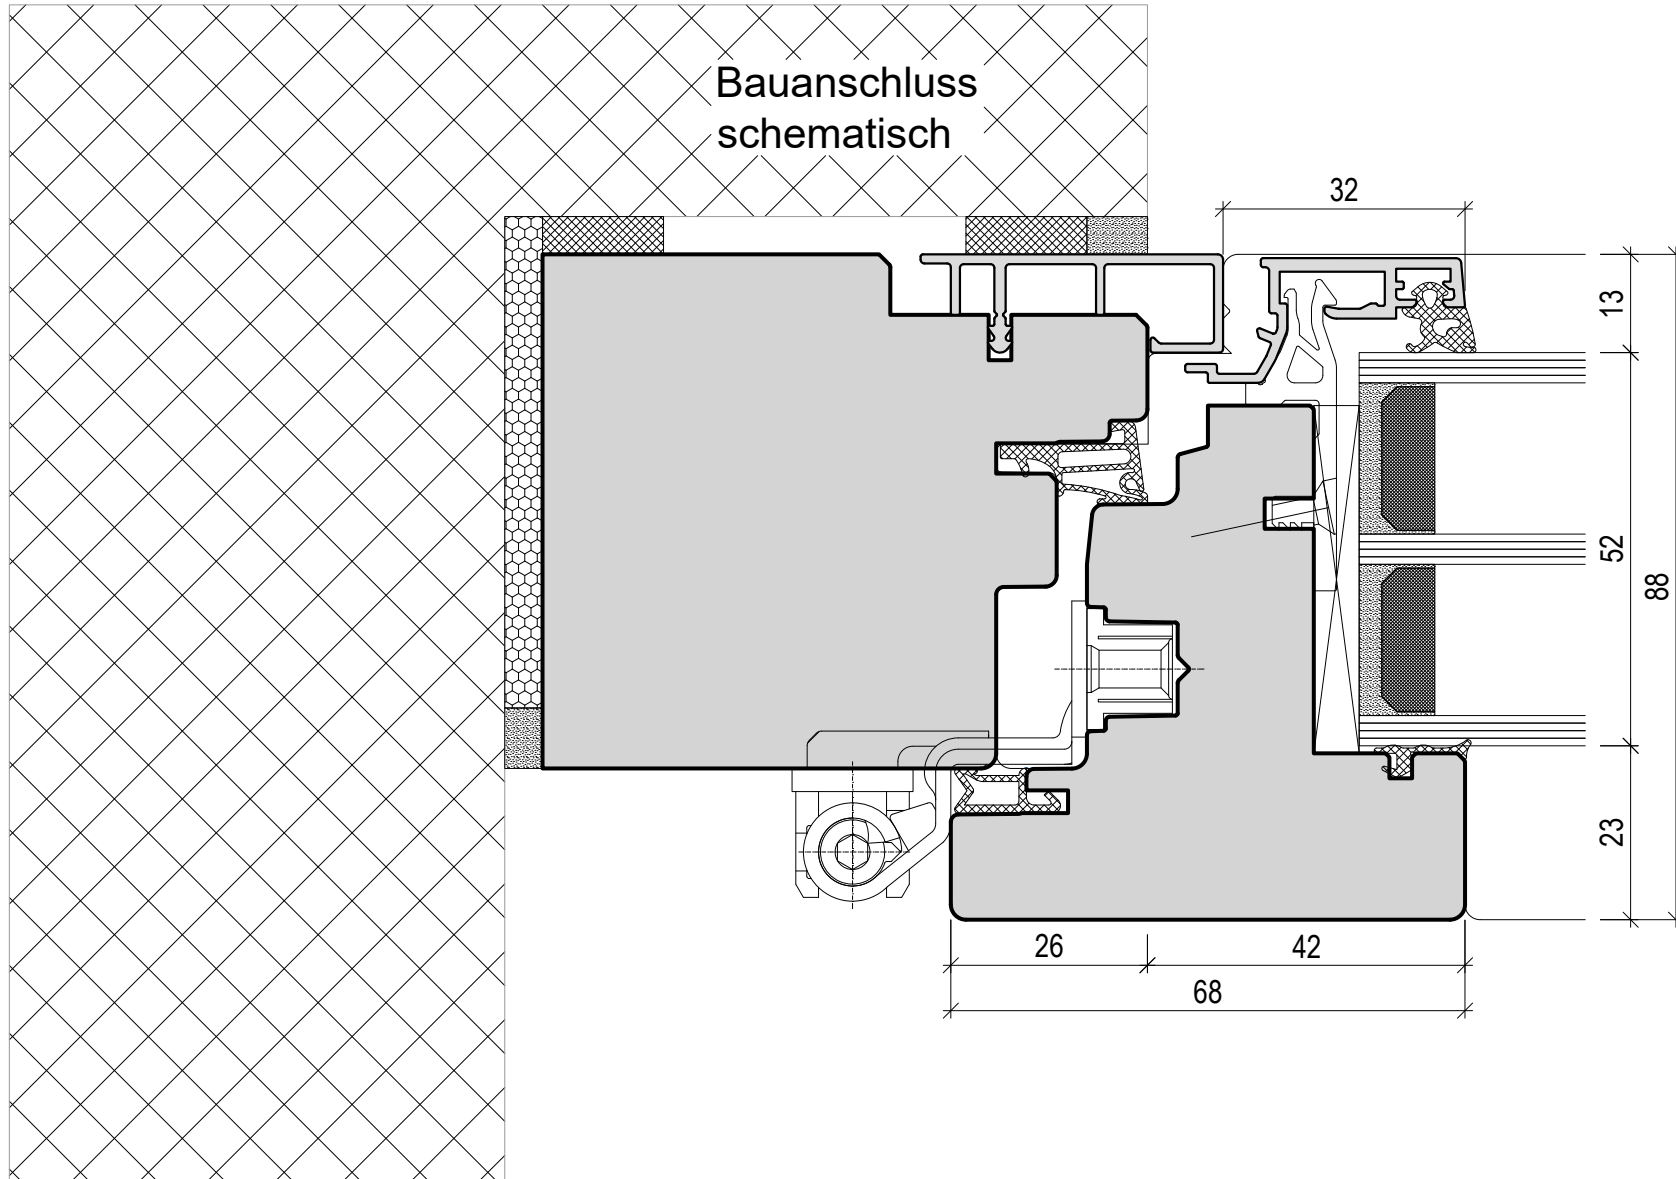

## HM Sirius LK 68

Detail Mittelpartie (Stulp)

Deucherstrasse 13 8590 Romanshorn  
 Tel. +41 (0)71 463 11 21 info@gsellfenster.ch

Zeichnung 401

Mst. 1:1

SiVL\_K 68

